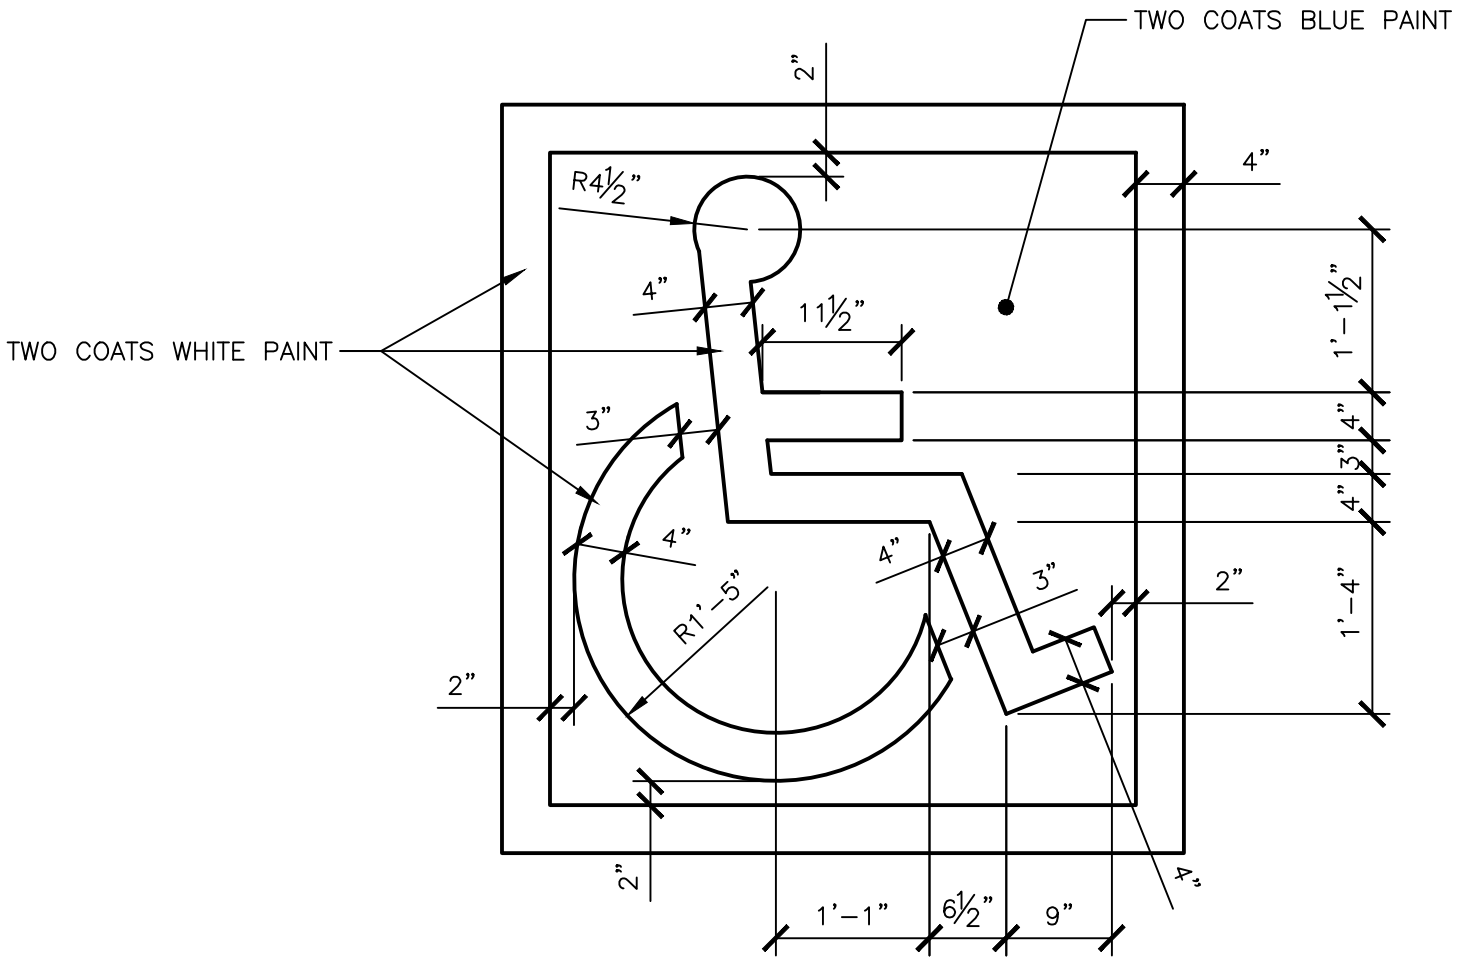

NOTES:
1. ALL MARKING PAINT SHALL BE LOW V.O.C. WATERBORNE PER WSDOT SECTION 9–34, OR APPROVED EQUAL.
2. ALL PAVEMENT MARKINGS TO BE INSTALLED IN CONFORMANCE WITH WSDOT SECTION 8–22.

City of Bellevue

TITLE:

PARKING LOT - A.D.A. RESERVED PARKING SYMBOL

DRAWING #:	PK-HS-03
SCALE:	N.T.S.
REVISION DATE:	12-2018
DEPARTMENT:	PARKS