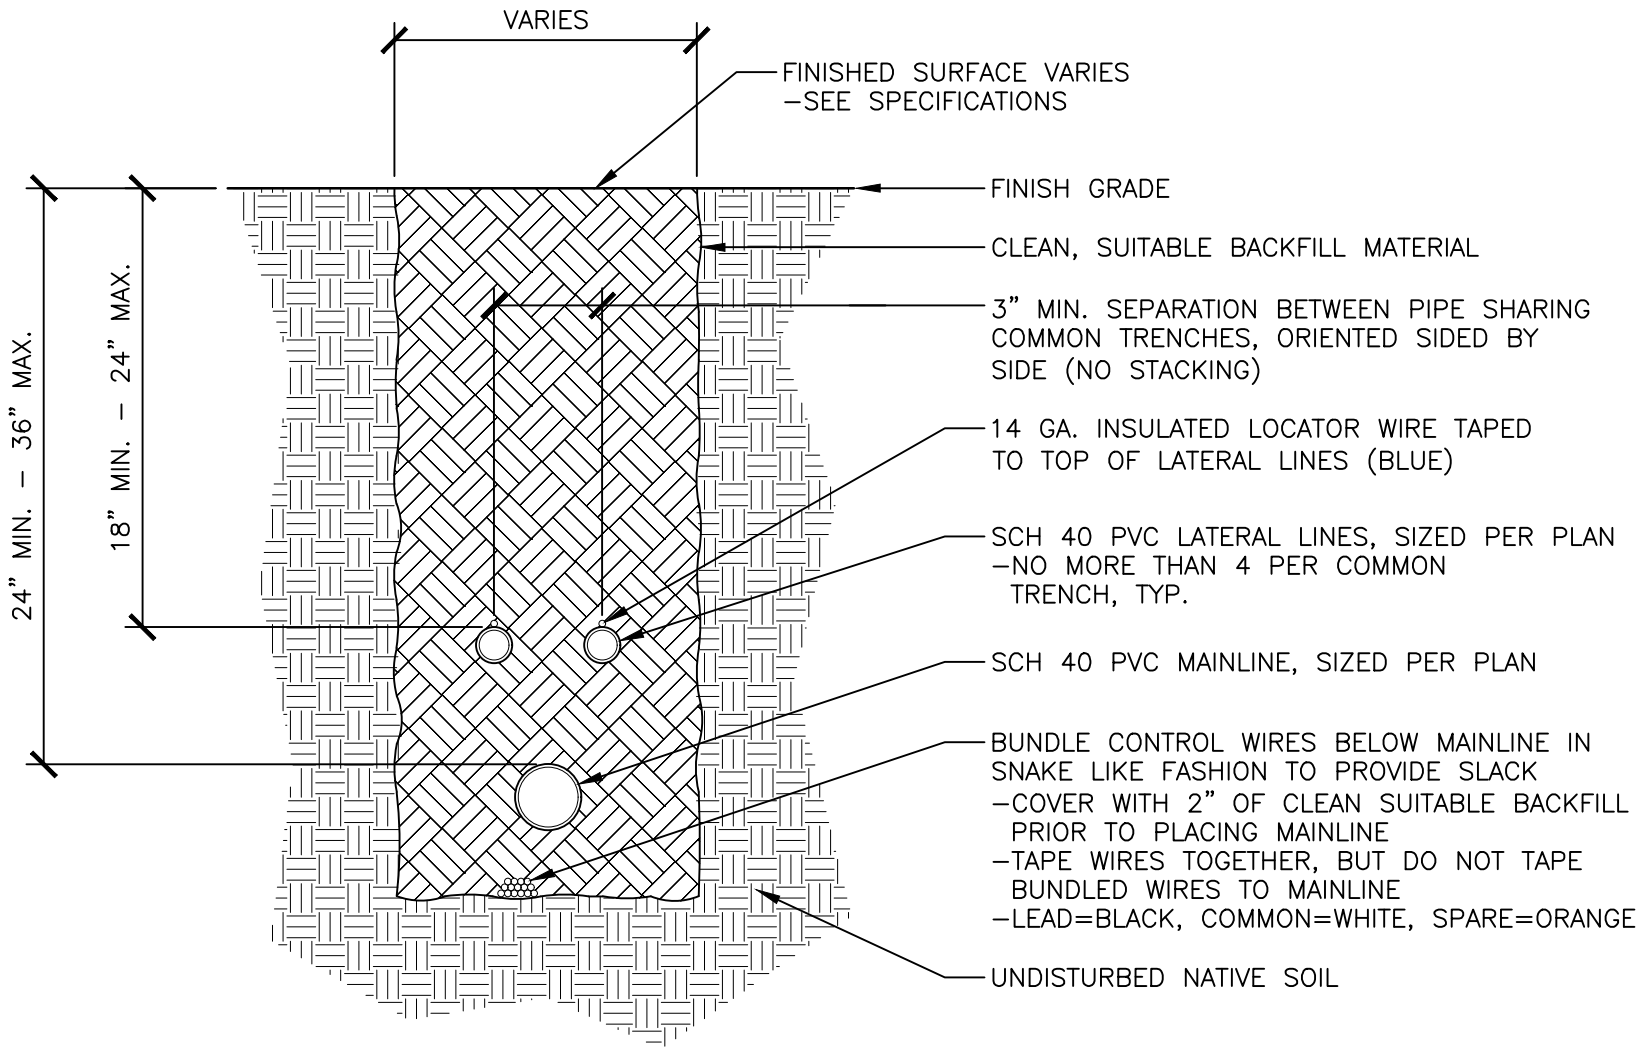

City of Bellevue

TITLE:

IRRIGATION - TYPICAL TRENCH SECTION

DRAWING #:	PK-IR-13A
SCALE:	N.T.S.
REVISION DATE:	12-2018
DEPARTMENT:	PARKS